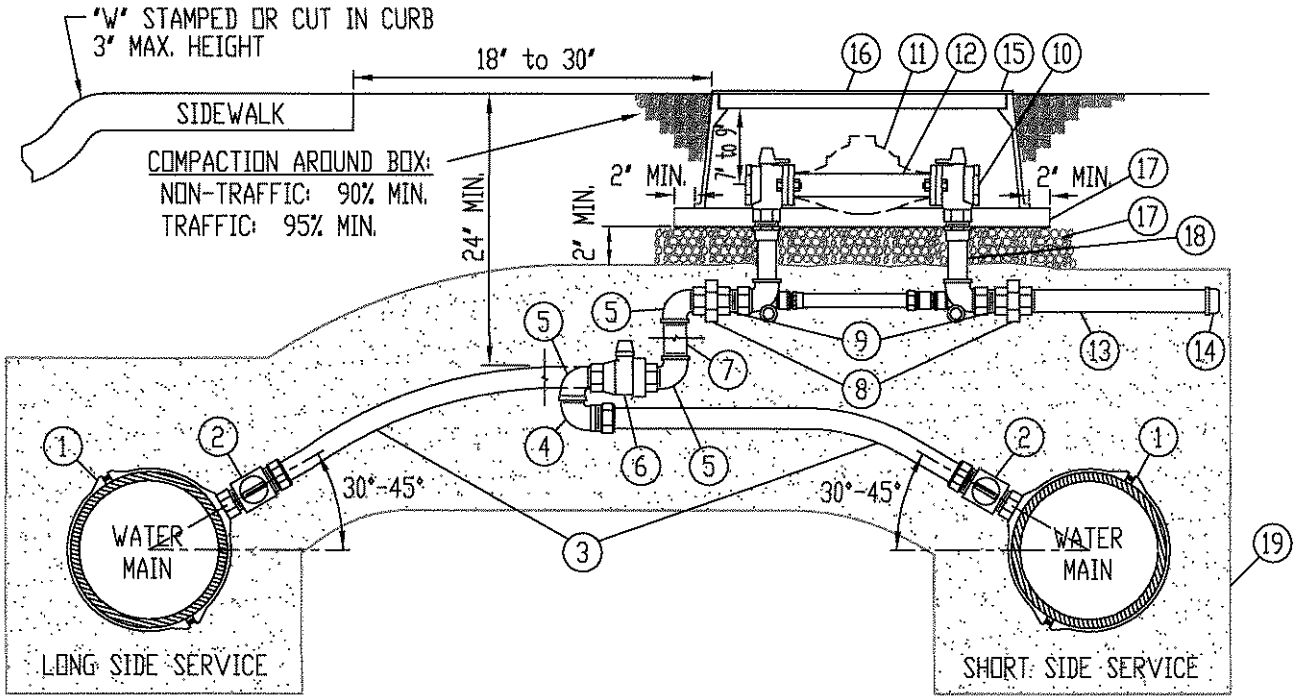

CARSON 1730-4B "T" TYPE LID:
SHALL INCLUDE STRAIGHT TYPE HEXAGON LOCK-DOWN BOLT (1)
SHALL BE MARKED "WATER"

CHRISTY FL36T RECESSED LID:
SHALL INCLUDE STRAIGHT TYPE PENTAHEAD LOCK-DOWN BOLTS (2).
SHALL BE MARKED "WATER"

METER YOKE:
FORD, JONES, MUELLER, McDONALD

1	1 1/2" BRONZE SADDLE - IPT	11	1 1/2" WATER METER - RADIO READ (BY DISTRICT)
2	1 1/2" CORPORATION STOP - FULL-PORT BALL, MIP x CTS COMP	12	1 1/2" METER FLANGES AND IDLER (BY CONTRACTOR)
3	1 1/2" COPPER TUBING - TYPE K SOFT	13	1 1/2" x 18" PVC NIPPLE - SCH 80 (BRASS IF BACKFLOW)
4	1 1/2" BRASS STREET ELBOW - CTS COMP x MIP	14	1 1/2" PVC CAP - SCH 40, SLIP
5	1 1/2" BRASS STREET ELBOW		NON-TRAFFIC AREAS / TRAFFIC AREAS
6	1 1/2" VALVE - FULL-PORT BALL, FIP x FIP or CTS COMP x FIP	15	METER BOX: CARSON 1730-15 / CHRISTY FL36TBOX12
7	1 1/2" BRASS or COPPER (AS NECESSARY TO ADJUST TO PROPER GRADE)	16	LID: CARSON 1730-4B / CHRISTY FL36T
		17	2" x 6" PRESSURE TREATED DOUGLAS FIR SUPPORTS (2)
8	1 1/2" BRASS UNION	18	3/4" CLEAN CRUSHED ROCK
9	1 1/2" x CLOSE BRASS NIPPLE	19	#2 WASHED SAND COMPACTED TO 90%
10	1 1/2" COPPER/BRASS METER YOKE - 12" w/2 FULL-PORT ANGLE BALL VALVES INCLUDING PADLOCK WINGS ON INLET AND OUTLET		

CITRUS HEIGHTS WATER DISTRICT

1 1/2" WATER SERVICE - 1 1/2" METER
NEW CONSTRUCTION

CITRUS HEIGHTS WATER DISTRICT

APPROVED BY: Robert A. Lee
CITRUS HEIGHTS WATER DISTRICT
DATE: 4/13/2009

DRAWN: 13 APR 2009
REVISED:
SCALE: N.T.S.
DESIGN: P.A.D.
CAD FILE: WS_150.DWG
PAGE: WS_150